GENERAL REFLECTED CEILING NOTES:

1. Do not scale these drawings, use dimensions indicated on the drawings and those verified at the project site. Any dimensions or areas that are unclear on the drawings shall be clarified by the Owner's Representative. Scaling of these drawings or other methods to determine dimensions will not be acceptable.
2. Contractors shall review and verify all dimensions and shall notify Architect of any discrepancies.
3. Acoustical Ceiling Panels, 24" x24" x 3/4" Lay-In Panel, USG, Glacier #7070, White, Shadow Line (SL) Edge Detail, Provide Matching Suspension USG DX/DXL 15-16" Intermediate duty Grid System
4. Acoustical materials complying with the interior finish requirements of MBC 2021 §803 shall be installed in accordance with the manufacturer's recommendations and applicable provisions for applying interior finish.
5. Install suspended ceiling grid shall conform to generally accepted engineering practice and the requirements of MBC 2021 §808 and in accordance with ASTM C635 and ASTM C636-96 "standard practice for installation of metal ceiling suspension systems for acoustical tile and lay-in panels". Grid work shall be supported with a minimum of 1-12 gauge. Hanger wire to structure above at 4'-0" o.c. Each way.
6. See Room Finish Schedule for nominal ceiling heights in each room.
7. Cross mark, where indicated, identifies location of grid centering. Position grid to align with cross or panel off mark as indicated.
8. Relocate mechanical grilles, registers and diffusers in middle of grid to provide proper air distribution with new wall configuration.
9. Locate mechanical grilles, registers and diffusers in middle of grid as indicated refer to mechanical drawings for types and quantities. Verify layout with Architect prior to proceeding with work.
10. Locate light fixtures in grid as indicated. Position recessed circular light fixtures in center of grid or center of room as indicated. Refer to electrical drawings for types and quantities. Verify layout with Architect prior to proceeding with work.
11. Locate miscellaneous electrical systems (speakers, smoke detectors, etc) at center of 2x2 ceiling panels.

REFLECTED CEILING LEGEND

- 5/8" Drywall Ceiling System mounted on bottom of trusses
- 2'x2'x3/4" Suspended Acoustical Ceiling System
- Tectum Finale PB Ceiling Panels over wood furring & 1" Minwool Acoustical Insulation
- 1x6 T&G V Grooved Cedar, Stained applied to bottom of SIP Panels
- Center of Room for grid alingment
- HVAC Supply or Exhaust Grille, Register or Diffuser, see Mechanical Drawings
- Exit Sign, see Electrical Drawings
- Remote Emergency Light, see Electrical Drawings
- LED Light Fixtures, see Electrical Drawings

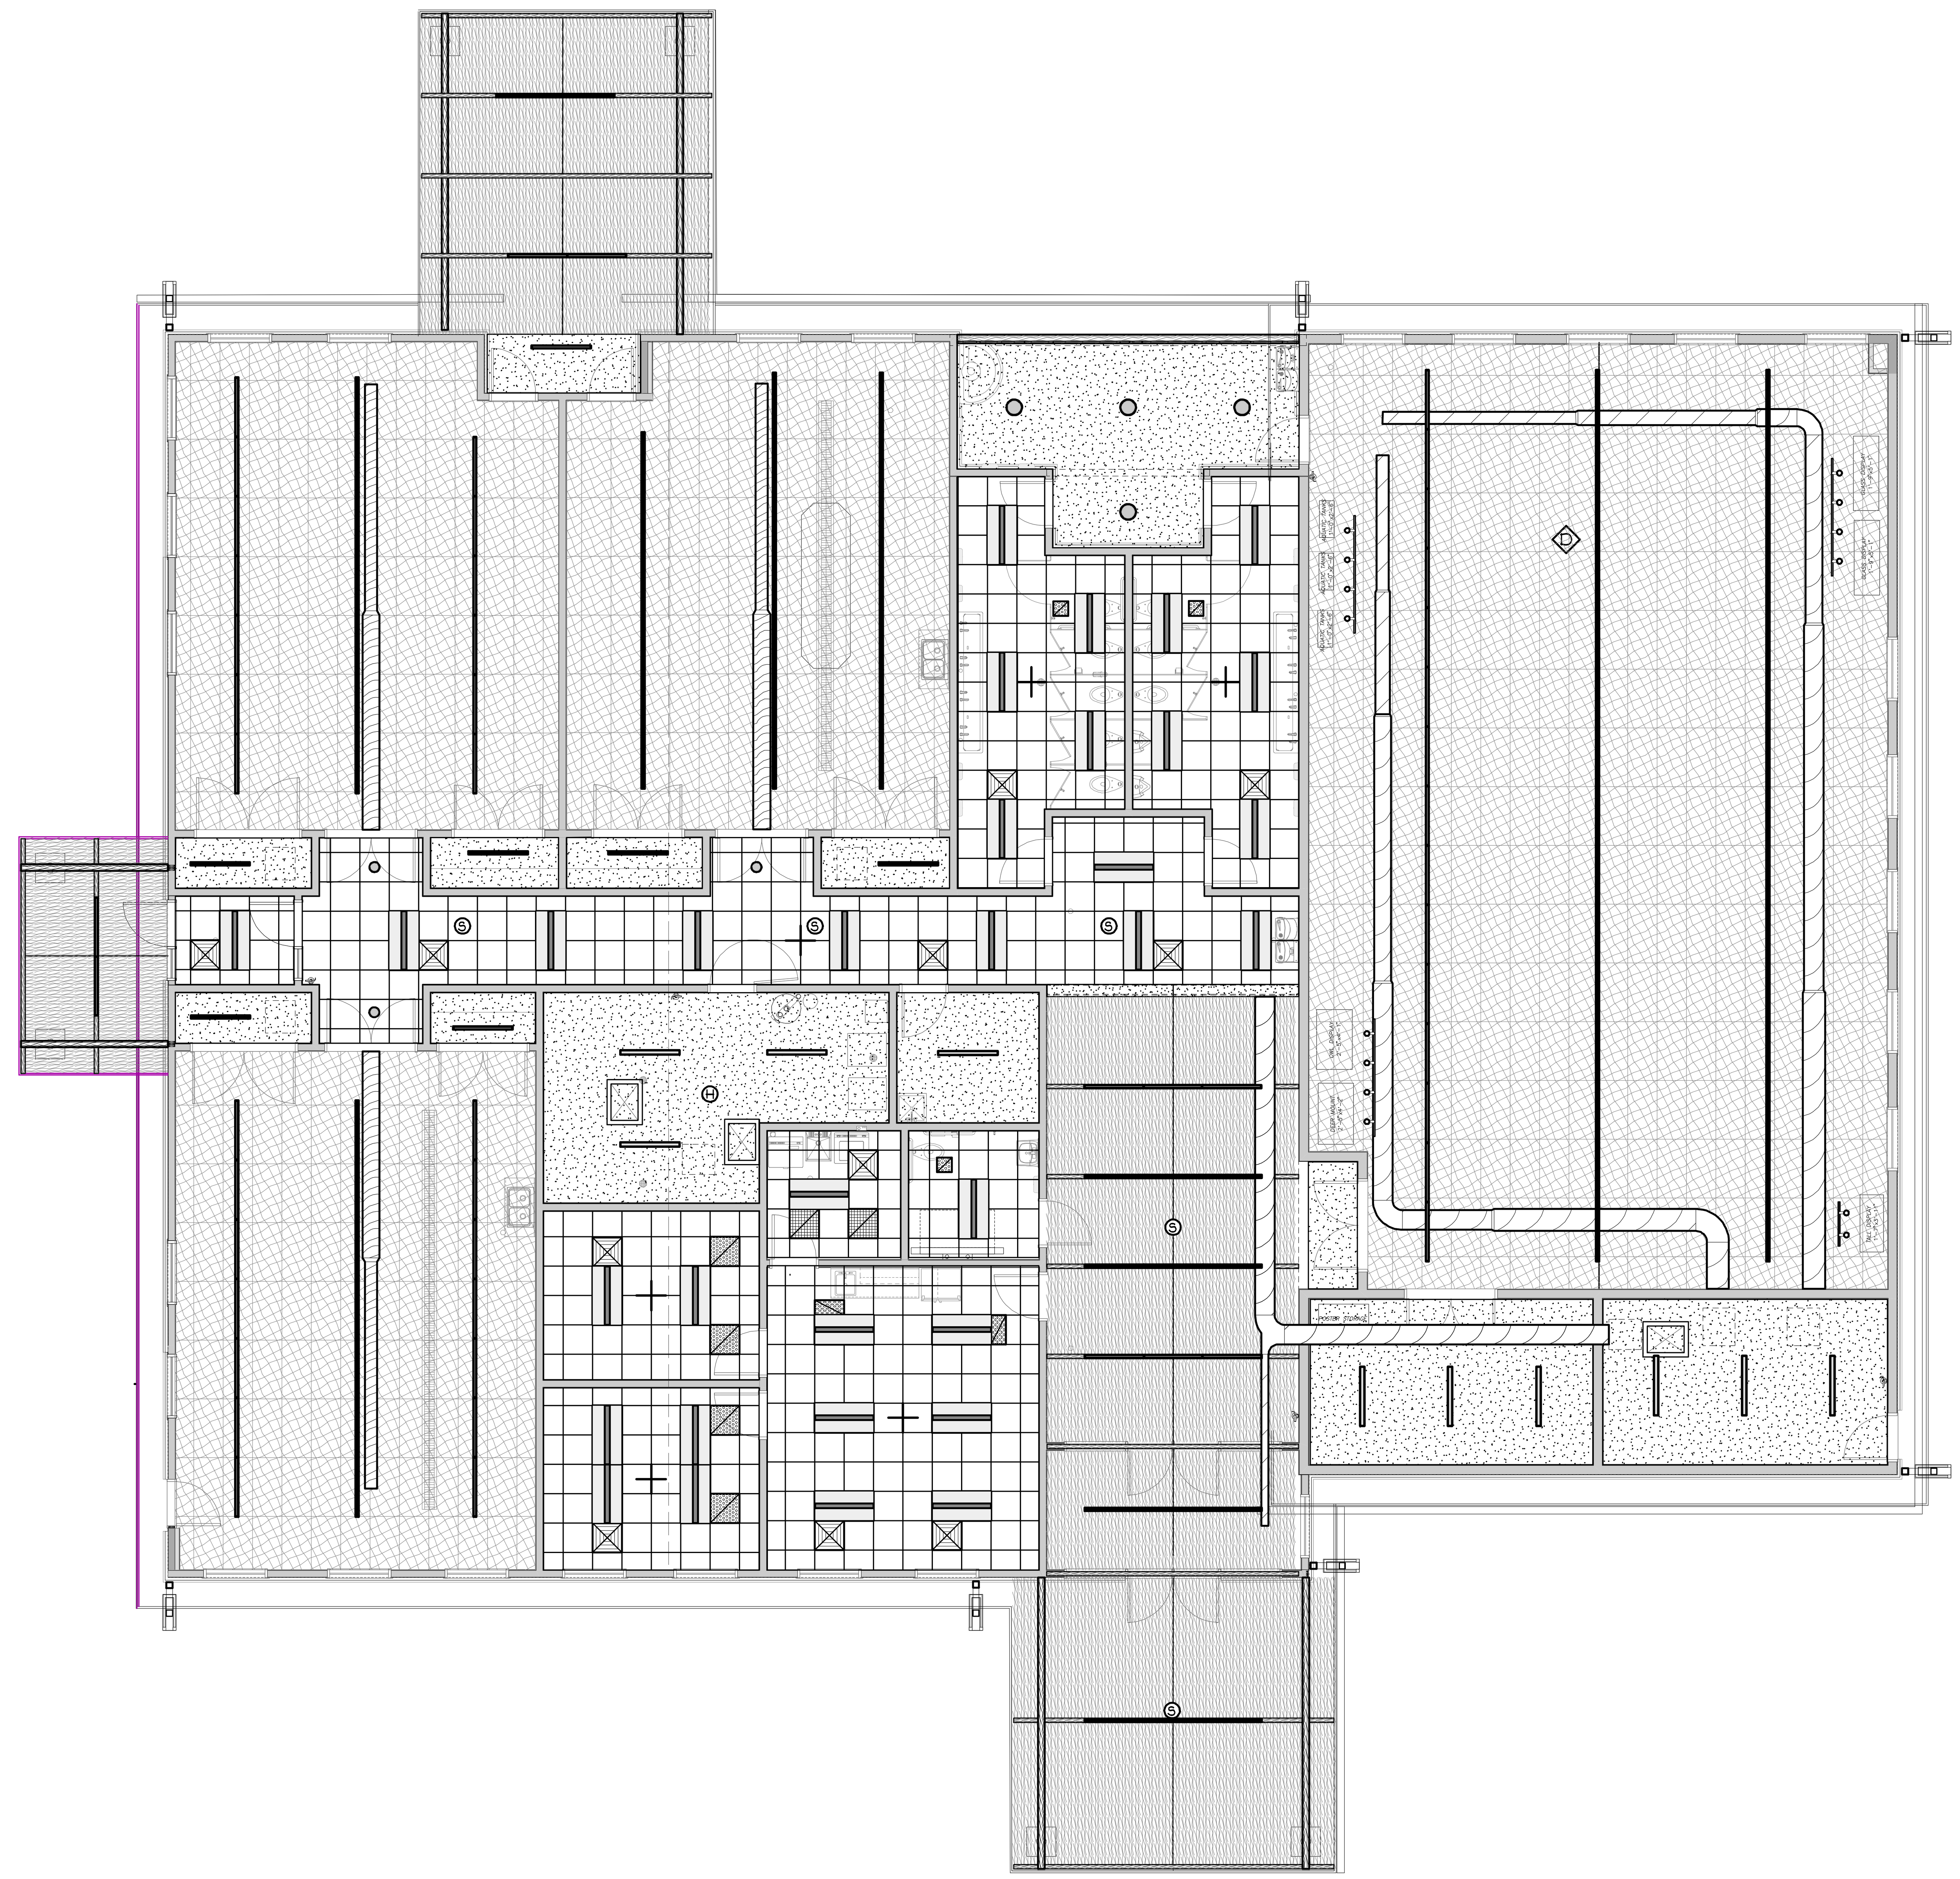

NORTH
FLOOR PLAN - PHASE 1 - REFLECTED CEILING
Scale: 1/8" = 1'-0" 0 2' 4' 8' 16'

ROGER L. DONALDSON, AIA P.L.C.
ARCHITECT
4787 Tartan Lane
Holt, Michigan 48842-1935
(517) 694-0011 email: RogerLA@comcast.net

These plans are copyrighted and are subject to copyright protection as an "Architectural Work" under Sec. 102 of the Copyright Act, 17 U.S.C. as amended December 1990 and known as Architectural Works Copyright Protection Act of 1990. The protection includes but is not limited to the overall form as well as the arrangement and composition of spaces and elements of the design. Under such protection, unauthorized use of these plans, work or home represented, can legally result in the cessation of construction or buildings being seized and/or monetary compensation to Roger L. Donaldson, AIA P.L.C. These documents are not suitable for use on other projects or in other locations without the approval and participation of the Architect. Reproduction is prohibited ©2026

Forest Hills Nature Center
New Nature Center
11297 N Rich Rd
Seville Township, Gratiot County
Alma, Michigan 48801

PROJECT #24-43

MARK	DATE	DESCRIPTION
CD	04/24/2026	Bidding and Plan Review
CD	03/11/2026	90% Owner Review
DD	10/24/2025	50% Review Set

Plot Date: 04/27/2026

SHEET TITLE: REFLECTED CEILING FLOOR PLAN - PHASE 1, REFLECTED CEILING PLAN NOTES & DETAILS

A1.11
SHEET NUMBER

FILE NO. 24-43 A100

©2026 ROGER L. DONALDSON, AIA P.L.C. ALL RIGHTS RESERVED. NO PART OF THESE DRAWINGS SHALL BE USED WITHOUT WRITTEN PERMISSION OF THE ARCHITECT

GENERAL REFLECTED CEILING NOTES:

1. Do not scale these drawings, use dimensions indicated on the drawings and those verified at the project site. Any dimensions or areas that are unclear on the drawings shall be clarified by the Owner's Representative. Scaling of these drawings or other methods to determine dimensions will not be acceptable.
2. Contractors shall review and verify all dimensions and shall notify Architect of any discrepancies.
3. Acoustical Ceiling Panels, 24" x24" x 3/4" Lay-In Panel, USG, Glacier #7070, White, Shadow Line (SL) Edge Detail, Provide Matching Suspension USG DX/DXL 15-16" Intermediate duty Grid System
4. Acoustical materials complying with the interior finish requirements of MBC 2021 §803 shall be installed in accordance with the manufacturer's recommendations and applicable provisions for applying interior finish.
5. Install suspended ceiling grid shall conform to generally accepted engineering practice and the requirements of MBC 2021 §808 and in accordance with ASTM C635 and ASTM C636-96 "standard practice for installation of metal ceiling suspension systems for acoustical tile and lay-in panels". Grid work shall be supported with a minimum of 1-12 gauge. Hanger wire to structure above at 4'-0" o.c. Each way.
6. See Room Finish Schedule for nominal ceiling heights in each room.
7. Cross mark, where indicated, identifies location of grid centering. Position grid to align with cross or panel off mark as indicated.
8. Relocate mechanical grilles, registers and diffusers in middle of grid to provide proper air distribution with new wall configuration.
9. Locate mechanical grilles, registers and diffusers in middle of grid as indicated refer to mechanical drawings for types and quantities. Verify layout with Architect prior to proceeding with work.
10. Locate light fixtures in grid as indicated. Position recessed circular light fixtures in center of grid or center of room as indicated. Refer to electrical drawings for types and quantities. Verify layout with Architect prior to proceeding with work.
11. Locate miscellaneous electrical systems (speakers, smoke detectors, etc) at center of 2x2 ceiling panels.

REFLECTED CEILING LEGEND

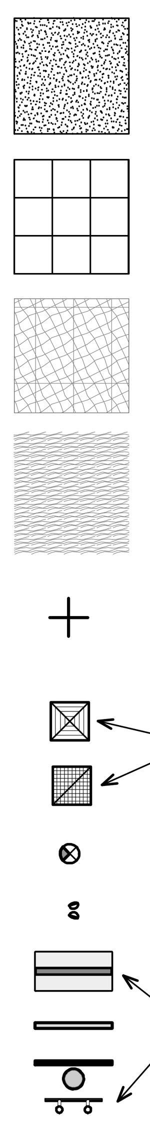

- 5/8" Drywall Ceiling System mounted on bottom of trusses
- 2'x2'x3/4" Suspended Acoustical Ceiling System
- Tectum Finale PB Ceiling Panels over wood furring & 1" Minwool Acoustical Insulation
- 1x6 T&G V Grooved Cedar, Stained applied to bottom of SIP Panels
- Center of Room for grid alingment
- HVAC Supply or Exhaust Grille, Register or Diffuser, see Mechanical Drawings
- Exit Sign, see Electrical Drawings
- Remote Emergency Light, see Electrical Drawings
- LED Light Fixtures, see Electrical Drawings

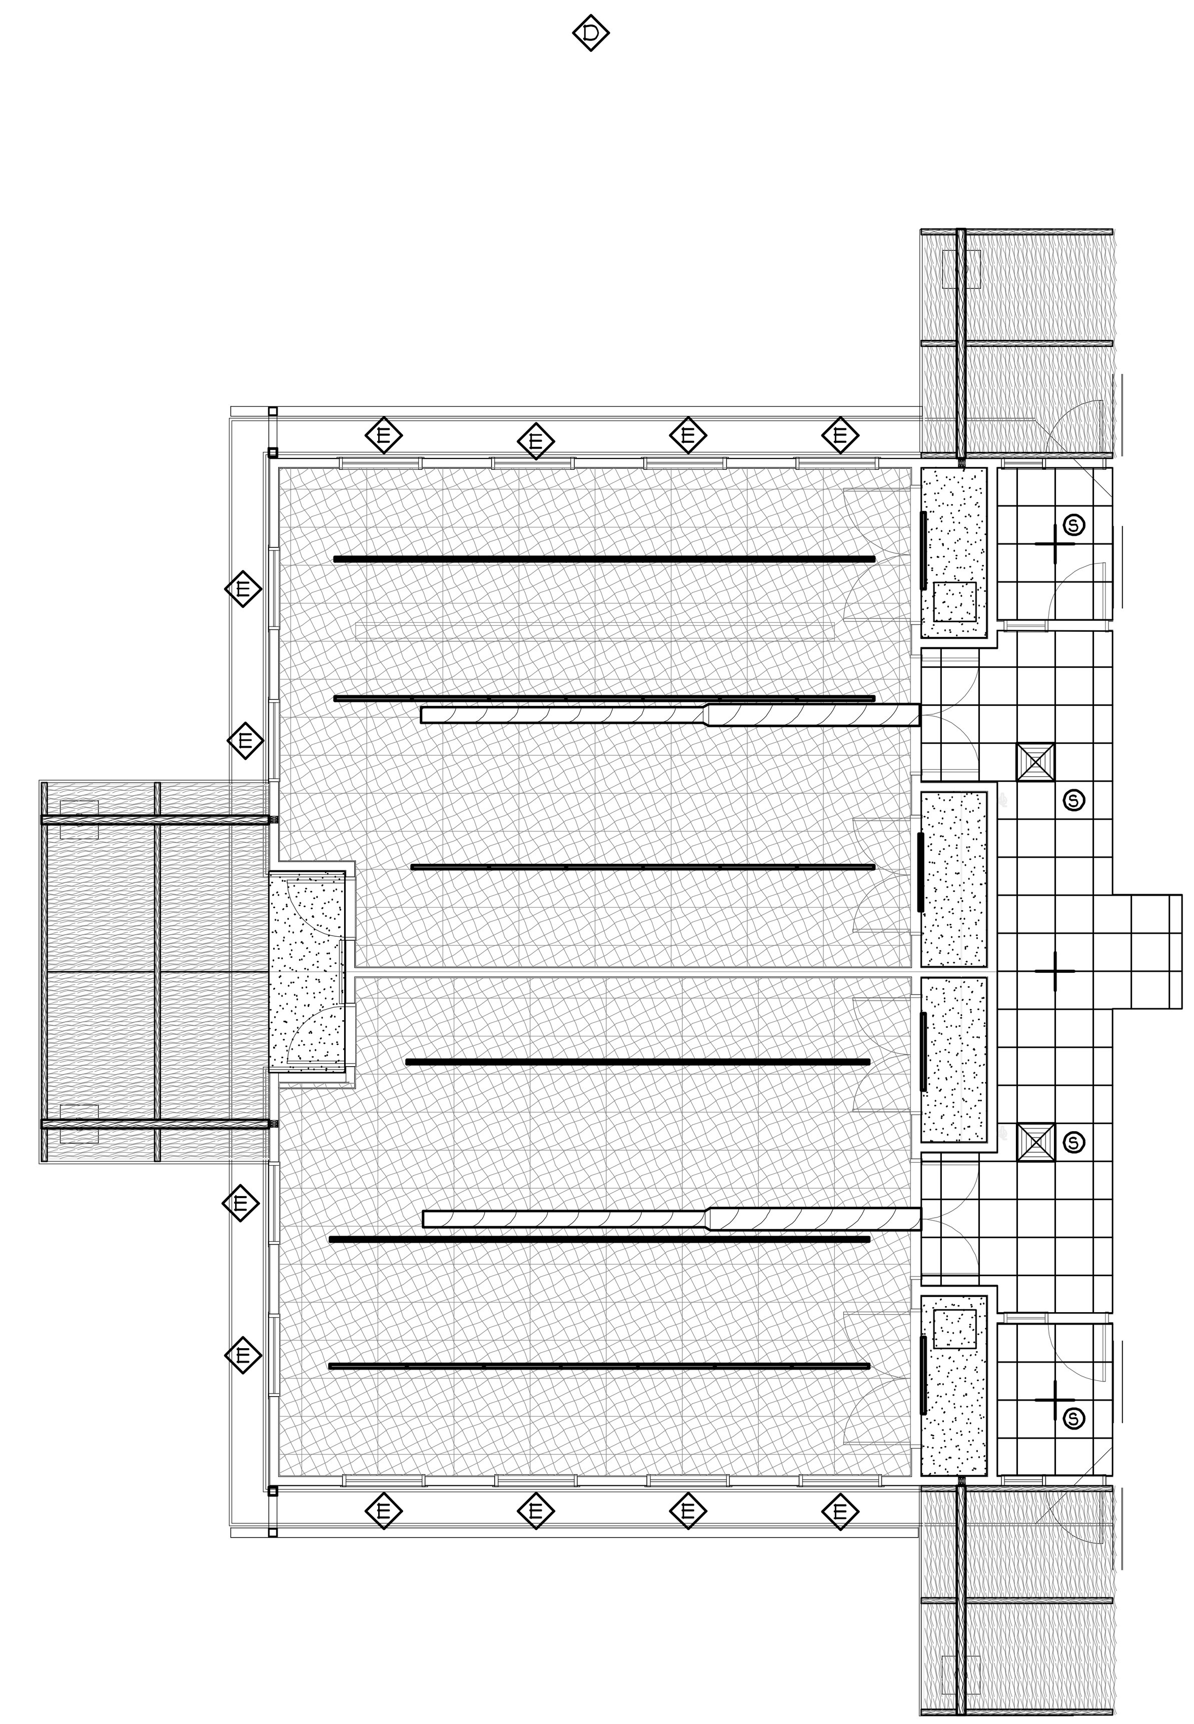

FLOOR PLAN - PHASE 2 - REFLECTED CEILING

Scale: 1/8" = 1'-0"

0 2' 4' 8' 16'

ROGER L. DONALDSON, AIA P.L.C.
ARCHITECT
4787 Tartan Lane
Holt, Michigan 48842-1935
(517) 694-0011 email: RogerLA@comcast.net

These plans are copyrighted and are subject to copyright protection as an "Architectural Work" under Sec. 102 of the Copyright Act, 17 U.S.O. as amended December 1990 and known as Architectural Works Copyright Protection Act of 1990. The protection includes but is not limited to the overall form as well as the arrangement and composition of spaces and elements of the design. Under such protection, unauthorized use of these plans, work or home represented, can legally result in the cessation of construction or buildings being seized and/or monetary compensation to Roger L. Donaldson, AIA P.L.C. These documents are not suitable for use on other projects or in other locations without the approval and participation of the Architect. Reproduction is prohibited ©2026

Forest Hills Nature Center
New Nature Center
11297 N Rich Rd
Seville Township, Gratiot County
Alma, Michigan 48801

PROJECT #24-43

MARK		DATE	DESCRIPTION
CD	☒	04/24/2026	Bidding and Plan Review
CD		03/11/2026	90% Owner Review
DD		10/24/2025	50% Review Set

Plot Date: 04/27/2026

REFLECTED CEILING FLOOR PLAN - PHASE 2, REFLECTED CEILING PLAN NOTES & DETAILS

SHEET TITLE

A1.12
SHEET NUMBER
FILE NO. 24-43 A100

©2026 ROGER L. DONALDSON, AIA P.L.C. ALL RIGHTS RESERVED. NO PART OF THESE DRAWINGS SHALL BE USED WITHOUT WRITTEN PERMISSION OF THE ARCHITECT